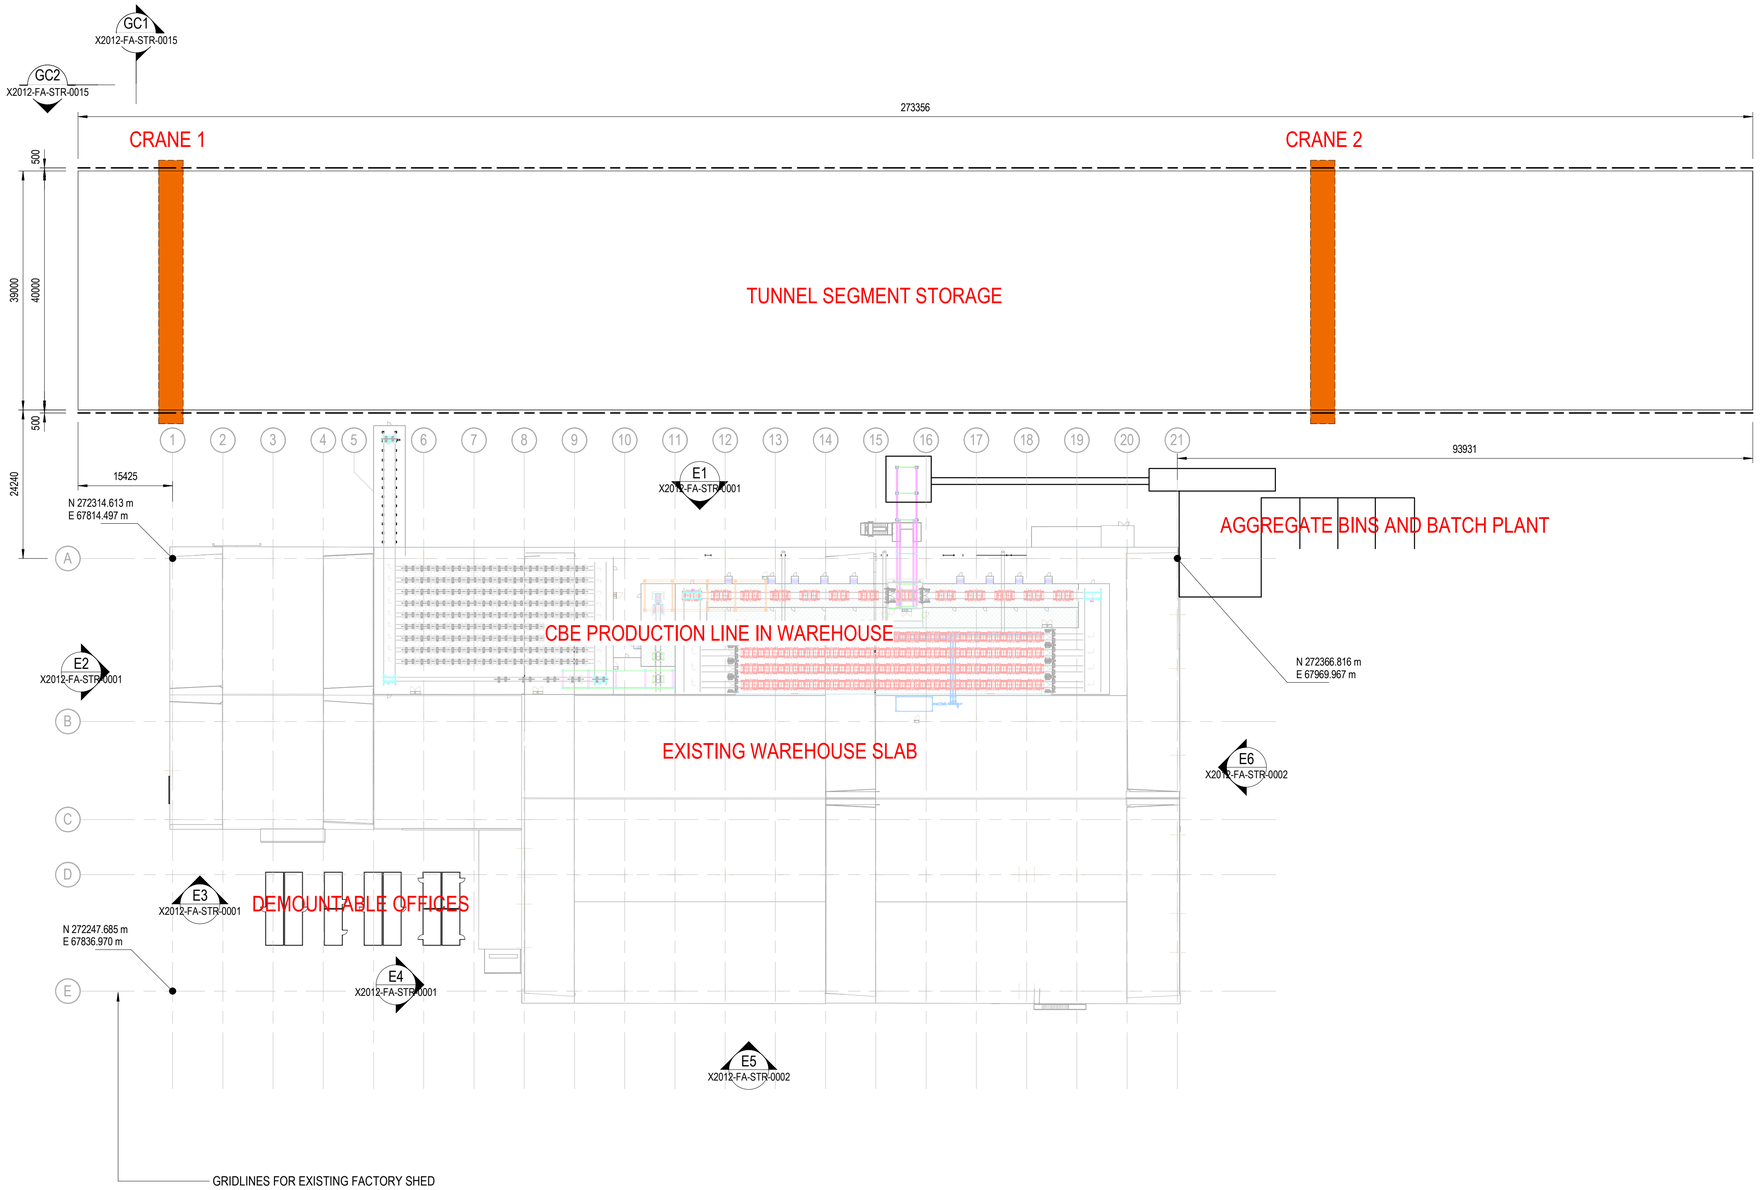

GENERAL ARRANGEMENT-SLAB SETOUT

1 : 500

INFRASTRUCTURE AND ITEMS LEGEND

INFRASTRUCTURE #	INFRASTRUCTURE NAME	ITEMS IN INFRASTRUCTURE	COMMENTS
1	TUNNEL SEGMENT STORAGE	2x10T GANTRY CRANE	ONLY CURED PANELS ARE STORED IN STORAGE AREA
2	EXISTING WAREHOUSE	1x5T GANTRY CRANE	
		CBE PRODUCTION LINE	REFER X2012-FA-CIV-0001 FOR FULL LIST OF ZONES/ITEMS
3	BATCH PLANT AND AGGREGATE BINS		REFER X2012-FA-STR-0007 FOR FULL LIST OF ZONES/ITEMS
4	DEMOUNTABLE OFFICES		

REV	DATE	AMENDMENT	DSN	DRN	CHK	APP
C	07/08/2024	BUILDING PERMIT	DG	DG		
B	12/07/2024	BUILDING PERMIT	DG	DG		
A	11/07/2024	BUILDING PERMIT	DG	DG		

ORIG SIZE A1

0 10 20 30 40 50 100mm
AT ORIGINAL PLOT SIZE

This document must not be copied without APS written permission, and the contents thereof must not be imparted to a third party nor be used for any unauthorised purpose.

AUSTRALIAN precast solutions

Contractor No: PC24090 Rev: C

VALIDATION
SIGNATURE
DATE
DATE APPROVED

REFERENCES

SCALE
As indicated AT A1

COORDINATE SYSTEM
COORDINATES TO PCG94
DATUM TO AHD

DESIGNED F. MENDOZA
DRAWN B. O'BRIEN
CHECKED D. GALBUSERA
APPROVED
DATE

ALKIMOS TUNNEL SEGMENT / PRECAST FACILITY

MIDDLE SWAN TUNNEL SEGMENT FACILITY
GENERAL ARRANGEMENT - SHEET 1

APS DRG NO. X2012-FA-ARC-0003 Rev: C

CAD DRAWING PATHNAME Autodesk Docs://PC24090 - Middle Swan/PC24090-72 EVELINE RD(R24).rvt

Vault Template Revised Date : 26th November 2019 10.30am