delonix SOLUTIONS

Perth Office: Level 1 45 Royal St, East Perth WA 6004
www.delonixsolutions.com | info@delonixsolutions.com

PROJECT No. 5626-07

NOTES

1. ALL DIMENSIONS IN MILLIMETERs, RL ELEVATIONS & COORDINATES IN METER
2. MAP GRID AUSTRALIA DATUM GDA94 ZONE50
3. AUSTRALIAN HEIGHT DATUM RL (AHD)

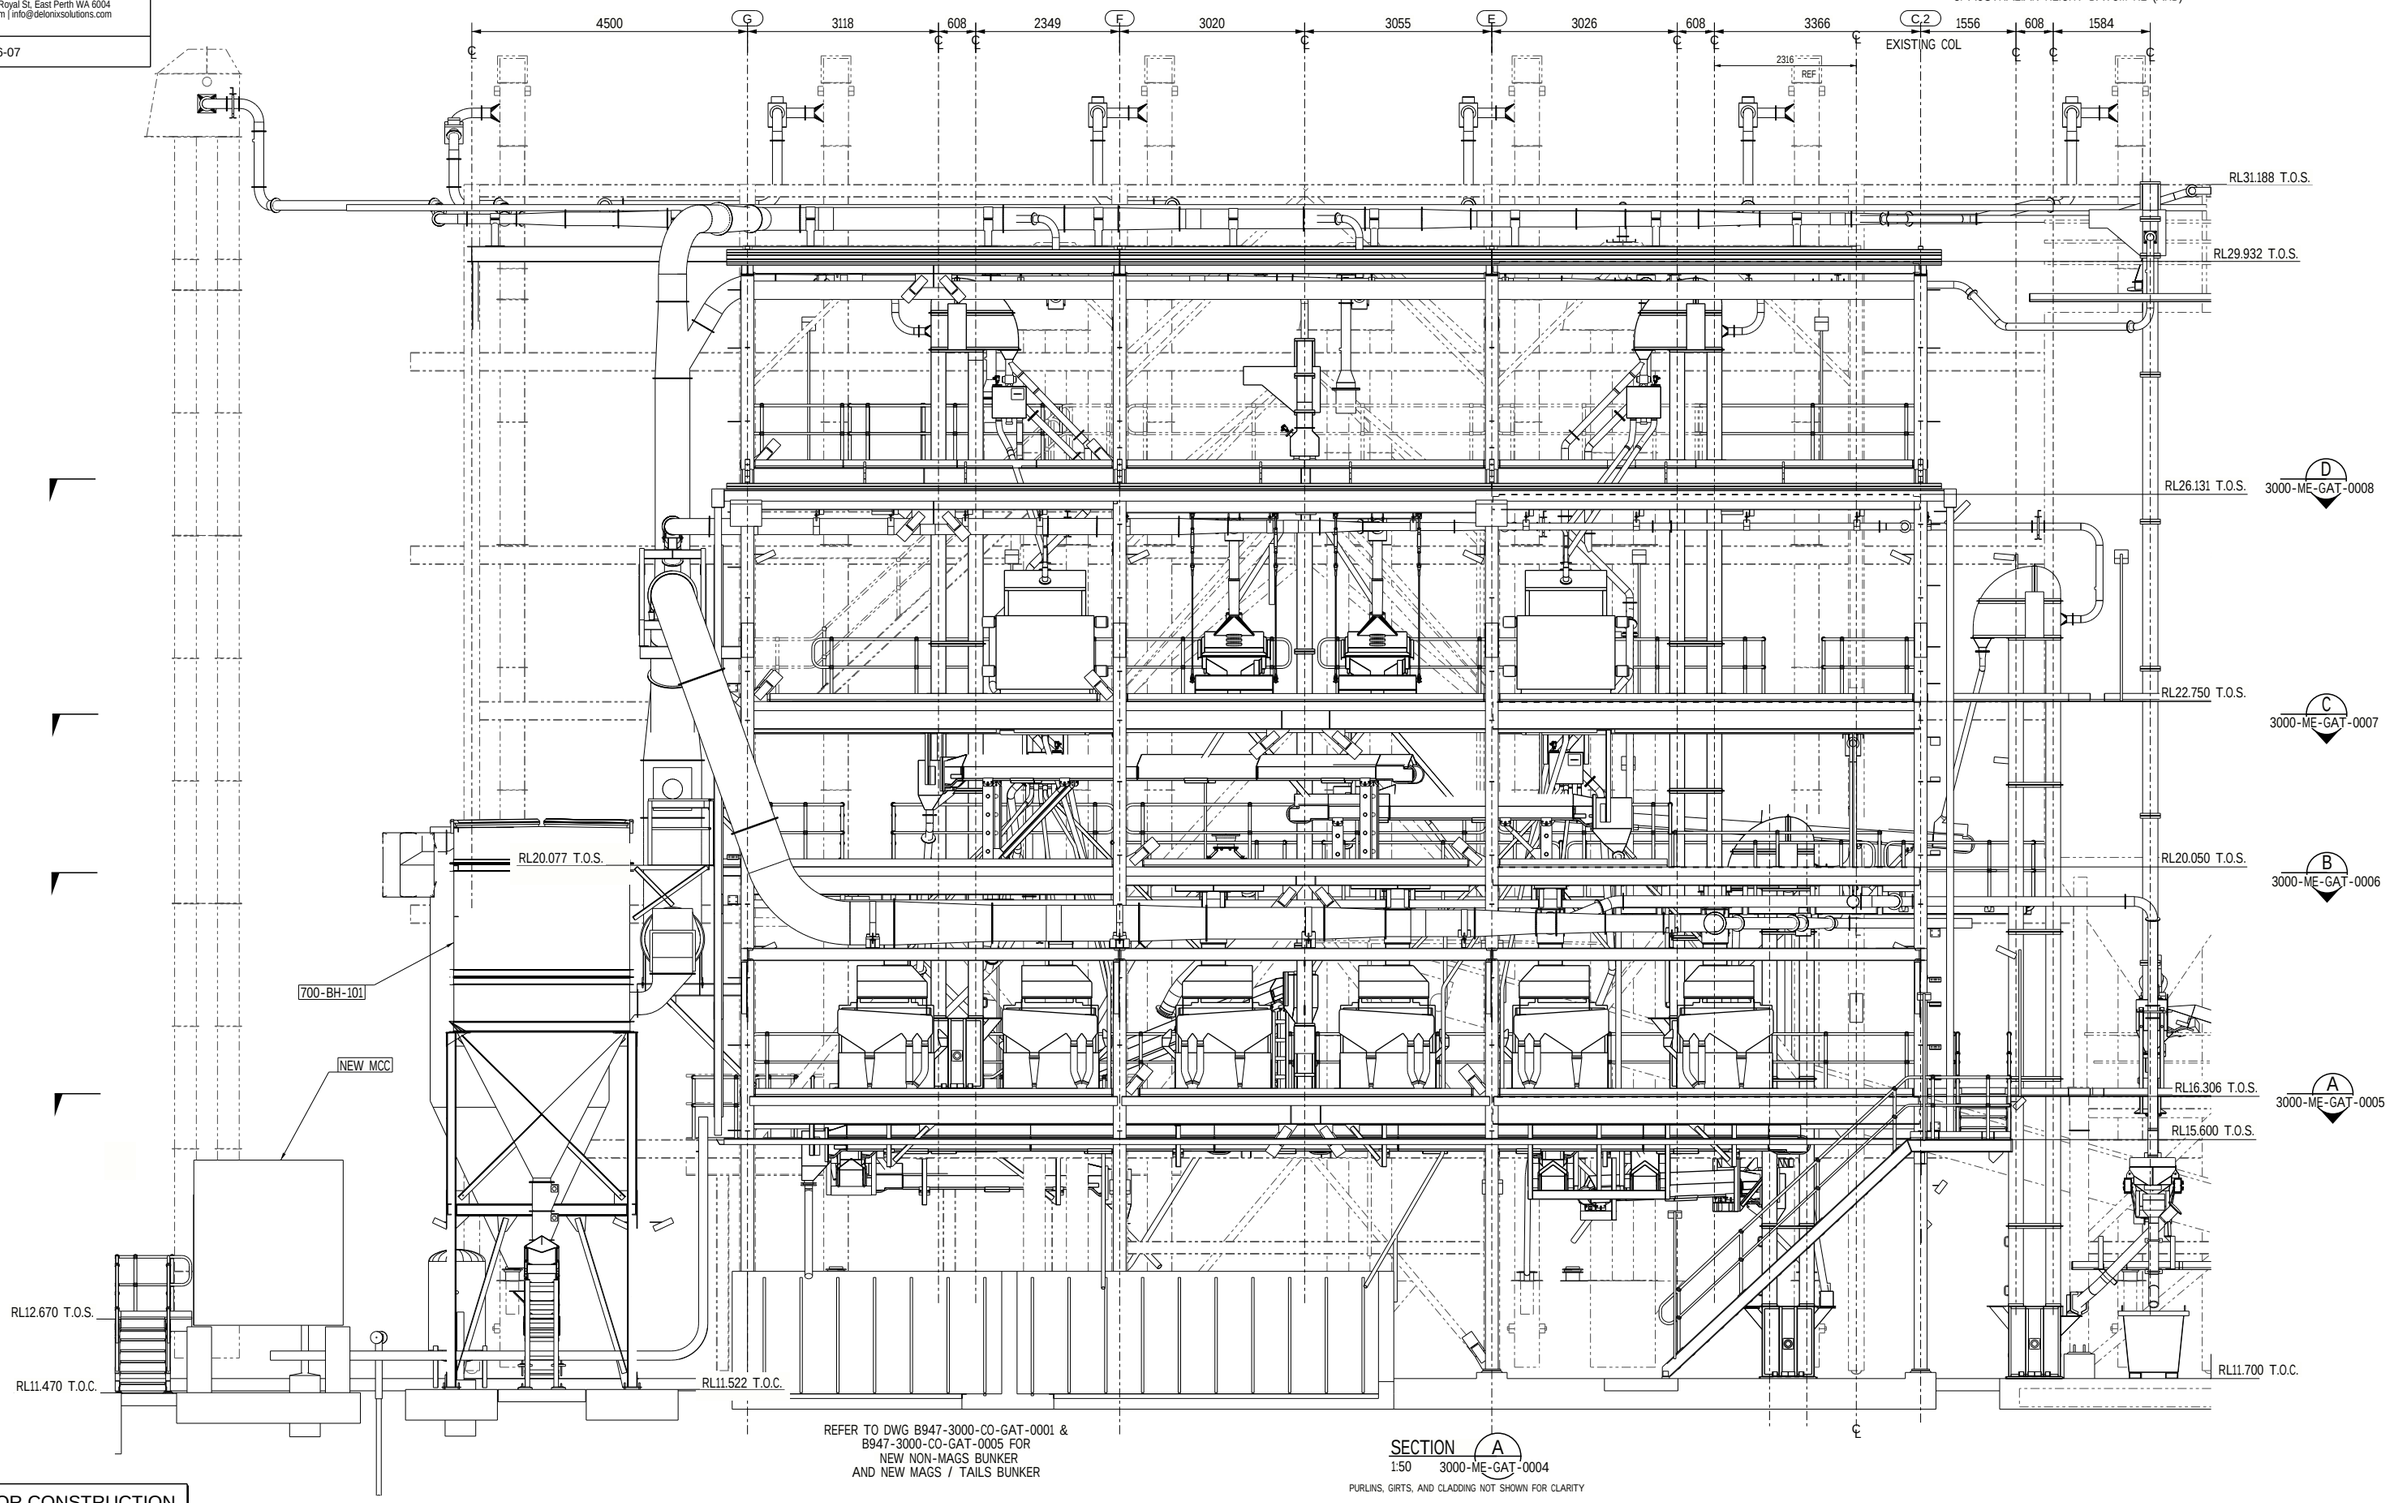

REFER TO DWG B947-3000-CO-GAT-0001 &
B947-3000-CO-GAT-0005 FOR
NEW NON-MAGS BUNKER
AND NEW MAGS / TAILS BUNKER

SECTION A
1:50 3000-ME-GAT-0004

PURLINS, GIRTS, AND CLADDING NOT SHOWN FOR CLARITY

ISSUED FOR CONSTRUCTION

MECHANICAL, OVERALL PLAN ARRANGEMENT	B947-3000-ME-GAT-0004	0	ISSUED FOR CONSTRUCTION	05.06.2024	SB	LC	LS
REFERENCE DRAWINGS:		REV	DESCRIPTION	DATE	DRN	CHK	APP

CSI MINING SERVICES

20 WALTERS DRIVE, OSBORNE PARK
WESTERN AUSTRALIA, 6017
TELEPHONE (08) 9329 3600
WEB www.mrl.com.au

DO NOT SCALE PRINT

SCALE	AS SHOWN
DRAWN	S.BUREETHONG
DATE	05/06/2024

PROJECT B947 BALLINE GARNET PROJECT

TITLE AREA 3000 - DRY PLANT
DRY PLANT UPGRADE
DRY PLANT BUILDING ELEVATIONS SHEET 1

DRG No B947-3000-ME-GAT-0009 REV 0

CHECKED L COSTA — Lyell Costa 2024.06.06 13:39:23+08'00' 05/06/2024

ENGINEERS L. SMITH — Digitally signed by Luke Smith Date: 2024.06.06 08:40:49+08'00' 05/06/2024

PROJECT MANAGER S.HASSAN — Digitally signed by Shane Hassan Date: 2024.06.06 15:30:49+08'00' 05/06/2024

A1

© 2022 THIS DRAWING IS THE PROPERTY OF CSI MINING SERVICES, IT SHALL NOT BE COPIED WITHOUT PERMISSION